CONSTRUCTION PROGRAM

A. THE CONTRACTOR SHALL IMPLEMENT A CONSTRUCTION PROGRAM THAT PREVENTS ILLICIT CONSTRUCTION-RELATED DISCHARGES OF POLLUTANTS INTO THE MS4, IMPLEMENTS AND MAINTAINS STRUCTURAL AND NON-STRUCTURAL BMPS TO REDUCE POLLUTANTS IN STORMWATER RUNOFF FROM CONSTRUCTION SITES, REDUCES CONSTRUCTION SITE DISCHARGES OF POLLUTANTS FROM THE MS4 TO THE MEP, AND PREVENTS CONSTRUCTION SITE DISCHARGES FROM THE MS4 FROM CAUSING OR CONTRIBUTING TO A VIOLATION OF WATER QUALITY STANDARDS.

1. BMP IMPLEMENTATION - CONSTRUCTION SITES LESS THAN ONE ACRE
   THE CONTRACTOR SHALL REQUIRE THE IMPLEMENTATION OF AN EFFECTIVE COMBINATION OF EROSION AND SEDIMENT CONTROL BMP'S FROM THE COUNTY OF VENTURA STORMWATER QUALITY MANAGEMENT PROGRAM BEST MANAGEMENT PRACTICES FOR CONSTRUCTION SITES LESS THAN ONE ACRE.

BMPS AT CONSTRUCTION SITES LESS THAN 1 ACRE

EROSION CONTROL FOR BMPS		YES	NO	REASON FOR NO
EC-1 OR SS-1	SCHEDULING	■		
EC-2 OR SS-2	PRESERVATION OF EXISTING VEGETATION		■	NO EXISTING VEGETATION
TEMPORARY SEDIMENT CONTROL BMPS				
SE-1 OR SC-1	SILT FENCE	■		
SE-8 OR SC-8	SANDBAG BARRIER	■		
TEMPORARY TRACKING CONTROL BMPS				
TC-1	STABILIZED CONSTRUCTION ENTRANCE/EXIT	■		
NON-STORMWATER MANAGEMENT BMPS				
NS-1	WATER CONSERVATION PRACTICES	■		
NS-2	DEWATERING OPERATIONS		■	NO EXCAVATION EXPECTED
WASTE MANAGEMENT & MATERIALS POLLUTION CONTROL BMPS				
WM-1	MATERIAL DELIVERY & STORAGE	■		
WM-3	STOCKPILE MANAGEMENT	■		
WM-4	SPILL PREVENTION & CONTROL	■		
WM-5	SOLID WASTE MANAGEMENT	■		
WM-8	CONCRETE WASTE MANAGEMENT	■		
WM-9	SANITARY/SEPTIC WASTE MGMT	■		
ADDITIONAL BMPS SELECTED				

PONDED STORM WATER MAY BE DISCHARGED AT A CONCENTRATION OF TOTAL SUSPENDED SOLIDS (TSS) OF 100 MG/L OR LESS

ABBREVIATIONS

CONC.	CONCRETE
C.A.B.	CRUSHED AGGREGATE BASE
CONT.	CONTINUOUS
C.L.	CHAIN LINK
C.O.	CLEAN OUT
D.G.	DECOMPOSED GRANITE
DIA.	DIAMETER
E.J.	EXPANSION JOINT
(E)	EXISTING
FIN.	FINISH
FG	FINISH GRADE
FS	FINISH SURFACE
GRD.	GRADE
H.P.	HIGH POINT
INV	INVERT ELEVATION
IRR	IRRIGATION
MAX	MAXIMUM
M.P.R.	MULTI PURPOSE ROOM
(N)	NEW
N.T.S.	NOT TO SCALE
O.C.	ON CENTER
PSI	POUNDS PER SQUARE INCH
R.	RADIUS
STL.	STEEL
TC	TOP OF CURB
TG	TOP OF GRATE
TW	TREE WELL
T&B	TOP AND BOTTOM

APPLICABLE CODES & STANDARDS

PART 1 - 2025 CALIFORNIA BUILDING STANDARD ADMINISTRATIVE CODE. TITLE 24 C.C.R.
PART 2 - 2025 CALIFORNIA BUILDING CODE - TITLE 24 C.C.R.
PART 3 - 2025 CALIFORNIA ELECTRICAL CODE - TITLE 24 C.C.R.
PART 4 - 2025 CALIFORNIA PLUMBING CODE - TITLE 24 C.C.R.

SCOPE OF WORK

IN GENERAL, THE SCOPE OF WORK INCLUDES REMOVAL OF THE EXISTING PLAYGROUND STRUCTURE AND RUBBER SAFTY SURFACE AND REPLACING THEM WITH A NEW PLAYGROUND STRUCTURES AND POURED IN PLACE RUBBER SAFETY SURFACE. EXISTING PEDESTRIAN BENCHES WILL BE REMOVED AND REPLACED WITH NEW BENCHES.

SYMBOLS

DETAIL CALL-OUT



PRODUCTION TEAM

NICK MARIENTHAL
PLEASANT VALLEY RECREATION & PARKS - PARKS MANAGER
TEL: 805-482-5396 x 304

KATHY WIGGINS
PLAY AND PARK STRUCTURES - RECREATION CONSULTANT
661-964-7626

JOHN BAIN
JORDAN & BAIN LANDSCAPE ARCHITECTS - PRINCIPAL
805-642-3641

TATIANA ARNAOUT
ORIGINS ENGINEERING - PRINCIPAL ENGINEER
818-575-6140

PLEASANT VALLEY RECREATION & PARKS DISTRICT
BOB KILDEE PLAYGROUND REPLACEMENT PROJECT

1030 TEMPLE AVE
CAMARILLO, CA 93010

SCHEDULE OF DRAWINGS

SHEET NO.	SHEET REFERENCE	SHEET TITLE
1	L1.1	COVER SHEET
2	L2.1	SITE PLAN / ADA PATH OF TRAVEL VERIFICATION
3	L3.1	PLAY EQUIPMENT FOOTING LAYOUT & PLAY EQUIPMENT LAYOUT - TOP VIEW
4	L3.2	PLAY EQUIPMENT W/ RESILIENT SURFACE & FLAME RETARDANT INFORMATION
5	S1.1	STRUCTURAL ENGINEERING DETAILS

UNDERGROUND SERVICE ALERT



CALL : TOLL FREE
1-800-422-4133
OR
811

TWO WORKING DAYS BEFORE YOU DIG

THESE DRAWINGS, SPECIFICATIONS AND DESIGNS ARE INSTRUMENTS OF PROFESSIONAL SERVICES AND AS SUCH ARE THE PROPERTY OF JORDAN & BAIN LANDSCAPE ARCHITECTS, INC. REPRODUCTION OR OTHER USE NOT AUTHORIZED BY JORDAN & BAIN IS PROHIBITED WITHOUT WRITTEN APPROVAL.

JORDAN & BAIN
LANDSCAPE ARCHITECTS, INC.
459 NORTH VENTURA AVE., VENTURA CA 93001
(805) 642-3641 FAX (805) 653-7874

Jordan & Bain Landscape Architects, Inc. © 2018

REVISIONS

NO.	DATE	BY	DESCRIPTION

REGISTERED LANDSCAPE ARCHITECT
JOHN CARLTON BAIN III 2573
SIGNATURE
04-28
RENEWAL DATE
11-06-26
DATE
STATE OF CALIFORNIA


CLIENT
PLEASANT VALLEY
SCHOOL DISTRICT
600 Temple Avenue
Camarillo, CA. 93010

SHEET TITLE
Cover Sheet

PROJECT
Bob Kildee Community Park
Playground Replacement Project
1030 Temple Avenue
Camarillo, CA 93010

DRAWN:	T.C. / J.B.
CHECKED:	J.B.
PRINTED FOR:	
CITY SUBMITTAL:	11-6-26
CITY SUBMITTAL:	
CONSTRUCTION:	

DRAWING
L1.1
SHEET 1 OF 5
PROJECT No. 26.23

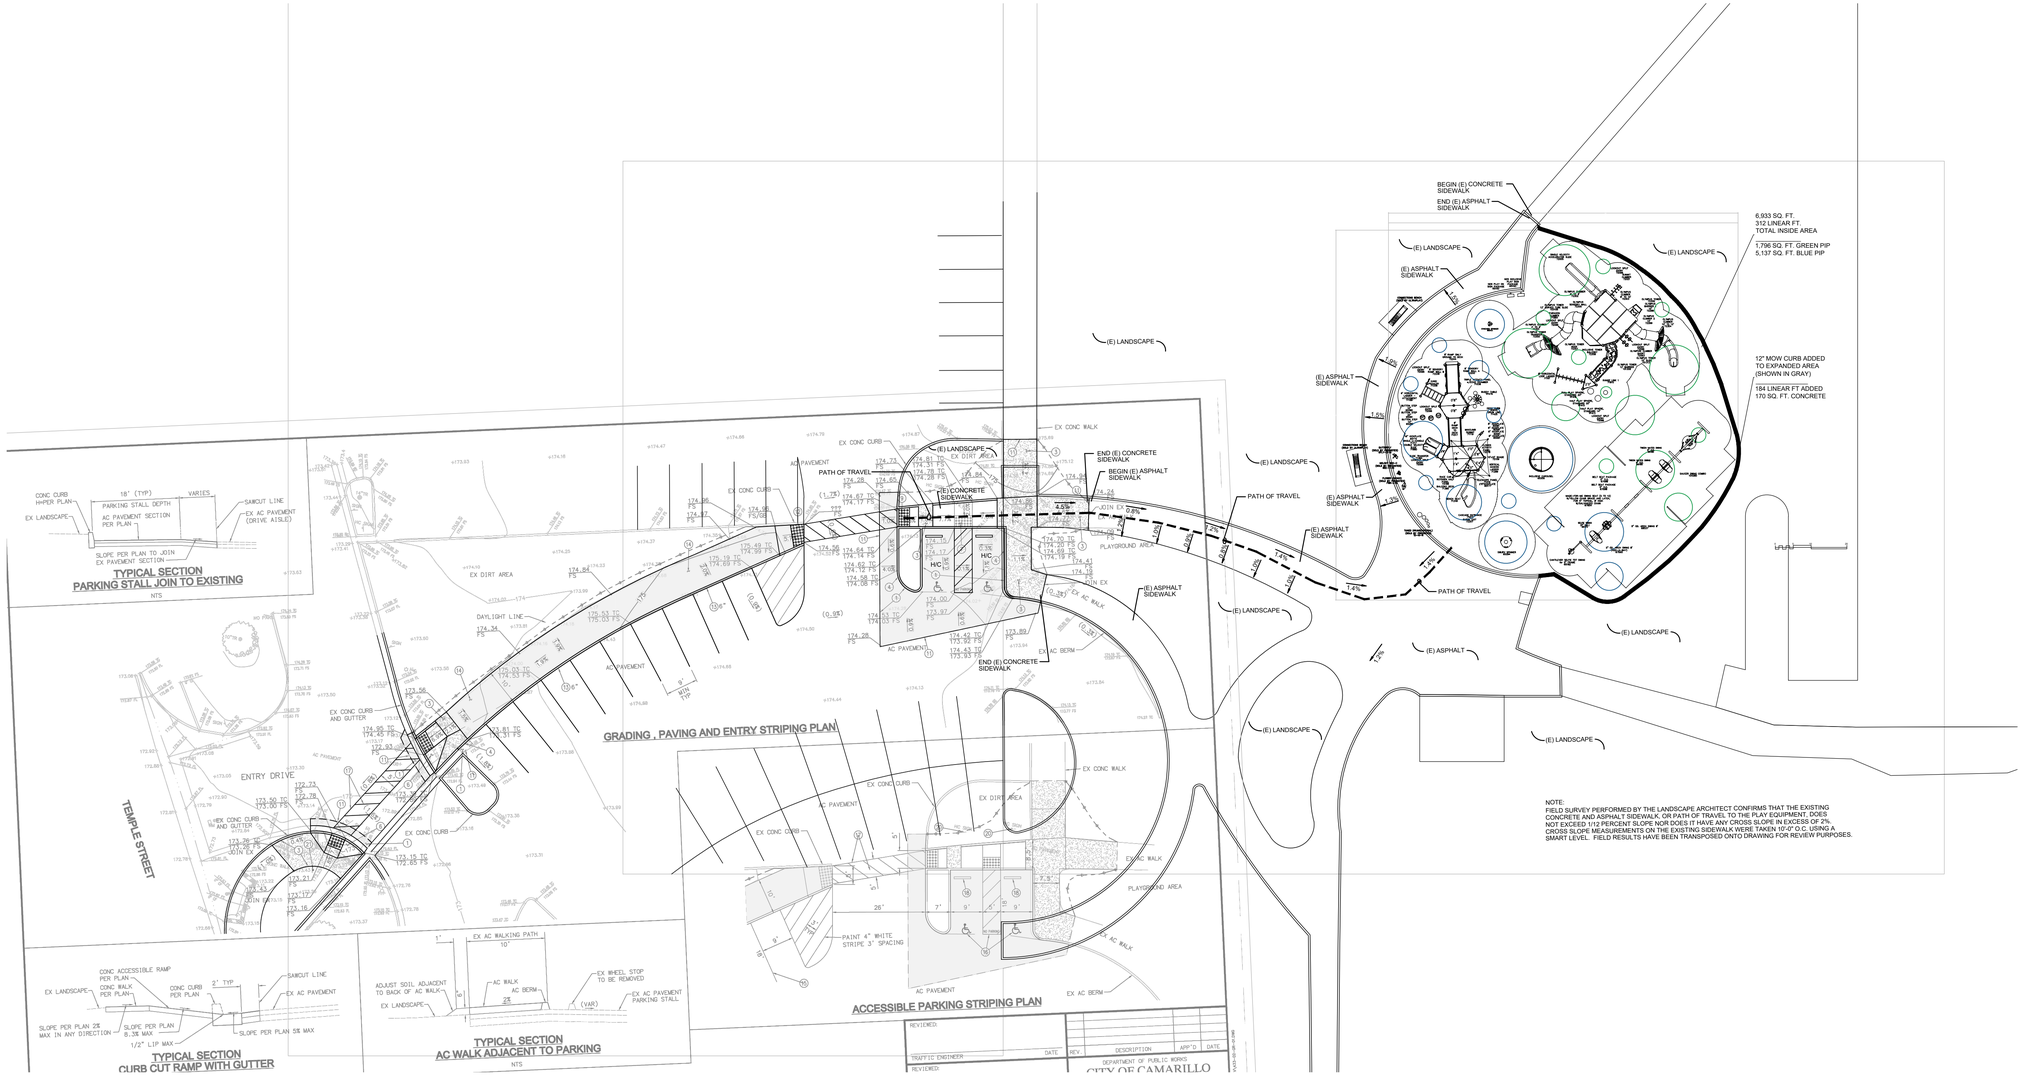

GRAPHIC SCALE

0 10 20 40 60

SCALE: 1"=20

UNDERGROUND SERVICE ALERT

CALL : TOLL FREE
1-800-422-4133
OR
811

TWO WORKING DAYS BEFORE YOU DIG

THESE DRAWINGS, SPECIFICATIONS AND DESIGNS ARE INSTRUMENTS OF PROFESSIONAL SERVICES AND AS SUCH ARE THE PROPERTY OF JORDAN & BAIN LANDSCAPE ARCHITECTS, INC. REPRODUCTION OR OTHER USE NOT AUTHORIZED BY JORDAN & BAIN IS PROHIBITED WITHOUT WRITTEN APPROVAL.

LANDSCAPE ARCHITECTS, INC.
459 NORTH VENTURA AVE., VENTURA CA 93001
(805) 642-3641 FAX (805) 653-7874

Jordan & Bain Landscape Architects, Inc. © 2018

REVISIONS

NO.	DATE	BY	DESCRIPTION

REGISTERED LANDSCAPE ARCHITECT
JAMES BAIN 3137
SIGNATURE
04-29
RENEWAL DATE
11-06-26
DATE
STATE OF CALIFORNIA

CLIENT
PLEASANT VALLEY
SCHOOL DISTRICT
600 Temple Avenue
Camarillo, CA. 93010

SHEET TITLE
Site Plan / ADA Path of Travel
Verification

PROJECT
Bob Kildee Community Park
Playground Replacement Project
1030 Temple Avenue
Camarillo, CA 93010

DRAWN:	T.C. / J.B.
CHECKED:	J.B.
PRINTED FOR:	
CITY SUBMITTAL:	11-6-26
CITY SUBMITTAL:	
CONSTRUCTION:	

DRAWING
L2.1


SHEET 2 OF 5
PROJECT No. 26.23

Bob Kildee Community Park
1605 E. Burnely St.
Camarillo, CA 93010

Play & Park Structures

This play equipment is recommended for children ages: 2-5 & 5-12 Minimum Area Required: Per Drawing	Scale: 3/32" = 1'-0" This drawing can be scaled only when in an 11" x 17" format	Drawn By: Cassie Pruitt Date: 8/3/26 Quote Number: 821-184862A	play&park structures A PLAYCORE Company 544 Chestnut Street Chattanooga, TN 37402 800-727-1907 / www.playandpark.com	User Capacity 190-200 Critical Fall Height 8'-0"	ISO 9001 CERTIFIED

SUPERmax PLAY SYSTEMS

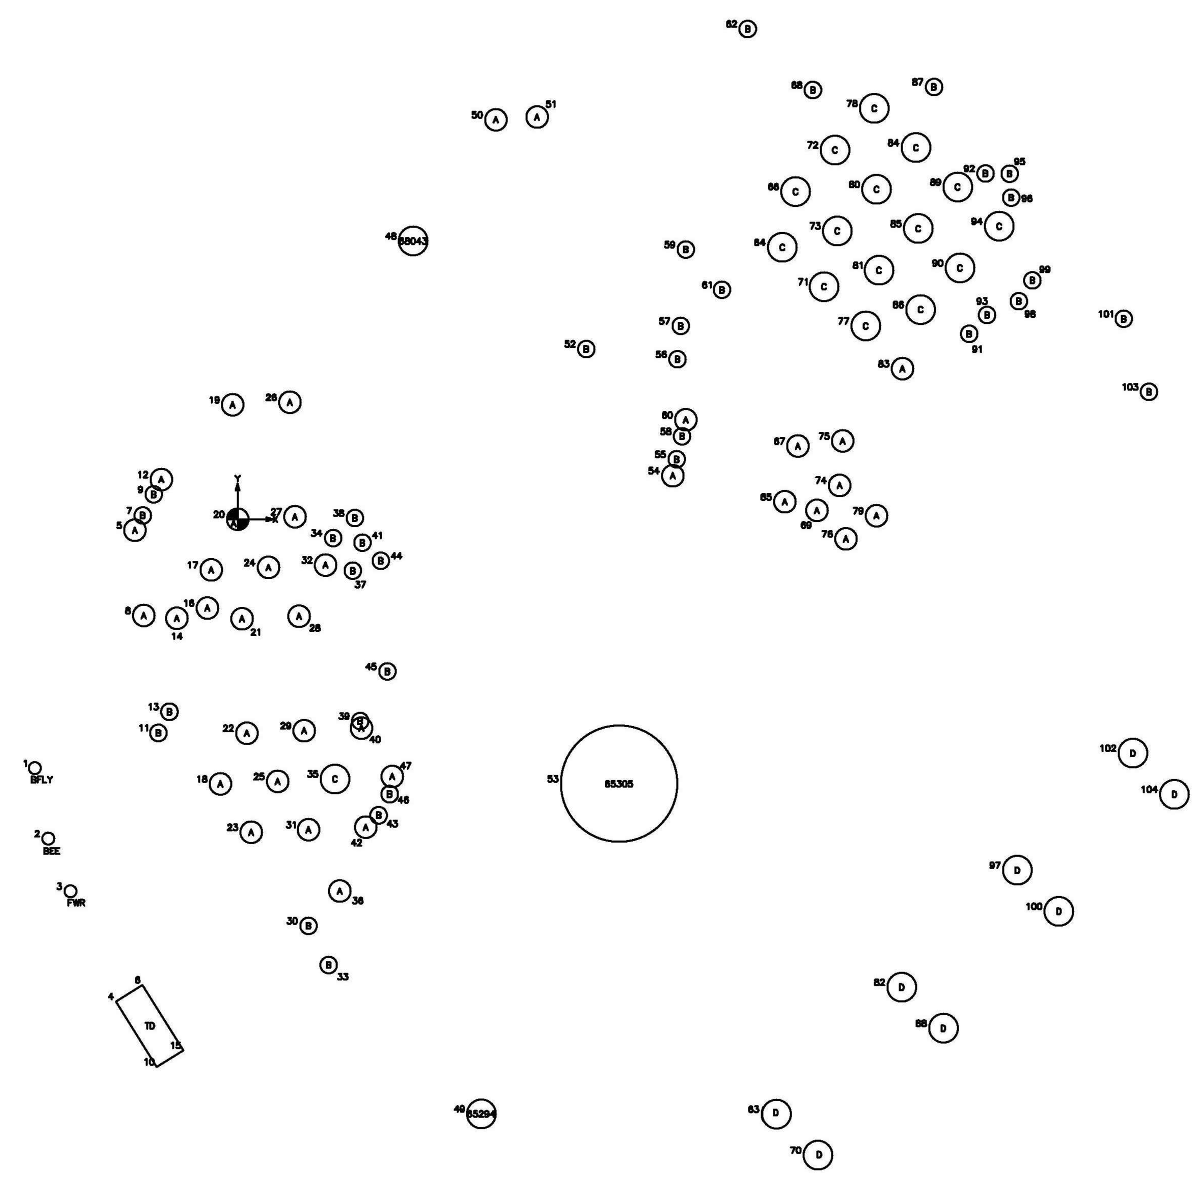

FOOTINGS ORDINATE TABLE

HOLE	X	Y	DIAG
1	-14'-2"	-17'-4 1/2"	22'-5"
2	-13'-2 1/2"	-22'-3 1/2"	25'-11"
3	-11'-8"	-25'-11 1/2"	28'-5 1/2"
4	-8'-8"	-33'-8"	34'-8 1/2"
5	-7'-2"	-0'-9 1/2"	7'-2 1/2"
6	-6'-7 1/2"	-32'-6"	33'-2"
7	-6'-7 1/2"	0'-3"	6'-7 1/2"
8	-6'-6 1/2"	-6'-8 1/2"	9'-4 1/2"
9	-5'-10 1/2"	1'-9"	6'-1 1/2"
10	-5'-7 1/2"	-38'-2 1/2"	38'-7 1/2"
11	-5'-6 1/2"	-14'-10 1/2"	15'-10 1/2"
12	-5'-4"	2'-9 1/2"	6'-0"
13	-4'-9"	-13'-5"	14'-3"
14	-4'-3"	-6'-10 1/2"	8'-1"
15	-3'-9 1/2"	-37'-1"	37'-3"
16	-2'-1 1/2"	-6'-2"	6'-6 1/2"
17	-1'-10"	-3'-8 1/2"	4'-0"
18	-1'-2 1/2"	-18'-5 1/2"	18'-6"
19	-0'-4"	8'-0"	8'-0"
20	0'-0"	0'-0"	0'-0"
21	0'-3 1/2"	-6'-11"	6'-11"
22	0'-8"	-14'-11"	14'-11"
23	0'-11 1/2"	-21'-10"	21'-10 1/2"
24	2'-2"	-3'-4 1/2"	4'-0"
25	2'-9 1/2"	-18'-3 1/2"	18'-6"
26	3'-8"	8'-2"	8'-11 1/2"
27	4'-0"	0'-2"	4'-0"
28	4'-3 1/2"	-6'-9"	8'-0"
29	4'-7 1/2"	-14'-9"	15'-5 1/2"
30	4'-11 1/2"	-28'-4 1/2"	28'-9 1/2"
31	4'-11 1/2"	-21'-8"	22'-2 1/2"
32	6'-1 1/2"	-3'-2 1/2"	6'-11"
33	6'-4 1/2"	-31'-1 1/2"	31'-9"
34	6'-8"	-1'-4"	6'-9 1/2"
35	6'-9 1/2"	-18'-1 1/2"	19'-4"
36	7'-1 1/2"	-25'-11 1/2"	26'-11"
37	8'-0 1/2"	-3'-7 1/2"	8'-10"
38	8'-2"	0'-1"	8'-2"
39	8'-6 1/2"	-14'-1"	16'-5 1/2"
40	8'-7 1/2"	-14'-7"	16'-11"
41	8'-8 1/2"	-1'-7 1/2"	8'-10 1/2"
42	8'-11 1/2"	-21'-6"	23'-3 1/2"
43	9'-10"	-20'-7 1/2"	22'-10 1/2"
44	10'-0"	-2'-11"	10'-5"
45	10'-5 1/2"	-10'-7"	14'-10 1/2"
46	10'-7 1/2"	-19'-2"	21'-11"
47	10'-9 1/2"	-17'-11 1/2"	20'-11"
48	12'-3"	19'-5 1/2"	23'-0"
49	17'-0 1/2"	-41'-6"	44'-10 1/2"
50	18'-0 1/2"	27'-11"	33'-2 1/2"
51	20'-11"	28'-1"	35'-0"
52	24'-4"	11'-10 1/2"	27'-1"
53	26'-7 1/2"	-18'-5 1/2"	32'-5"
54	30'-4 1/2"	3'-0 1/2"	30'-8 1/2"
55	30'-8"	4'-2"	30'-11"
56	30'-8 1/2"	11'-2"	32'-8"
57	30'-11 1/2"	13'-6"	33'-9"
58	31'-0 1/2"	5'-9 1/2"	31'-7"
59	31'-3 1/2"	18'-10"	36'-8 1/2"
60	31'-3 1/2"	6'-11"	32'-0 1/2"
61	33'-10"	16'-0 1/2"	37'-5"
62	35'-7 1/2"	34'-3"	49'-5"
63	37'-7"	-41'-6 1/2"	56'-0"
64	38'-0"	19'-0"	42'-6"
65	38'-2"	1'-2 1/2"	38'-2 1/2"
66	38'-11"	22'-10 1/2"	45'-2"
67	39'-1"	5'-1 1/2"	39'-5"
68	40'-1 1/2"	30'-0"	50'-1"
69	40'-5"	0'-7 1/2"	40'-5"
70	40'-6"	-44'-5"	60'-1"
71	40'-11"	16'-3"	44'-0"
72	41'-8"	25'-9 1/2"	49'-0"
73	41'-10"	20'-1 1/2"	46'-5"
74	42'-0"	2'-4 1/2"	42'-1"
75	42'-2 1/2"	5'-5 1/2"	42'-7"
76	42'-5"	-1'-4 1/2"	42'-5 1/2"
77	43'-10"	13'-6"	45'-10"
78	44'-5"	28'-8 1/2"	52'-10 1/2"
79	44'-7"	0'-3"	44'-7"
80	44'-7"	23'-0 1/2"	50'-2"
81	44'-9"	17'-4 1/2"	48'-0"
82	46'-4"	-32'-8"	56'-8 1/2"
83	46'-4 1/2"	10'-6"	47'-8 1/2"
84	47'-4"	25'-11 1/2"	53'-11 1/2"
85	47'-6"	20'-3 1/2"	51'-8"
86	47'-8"	14'-8"	49'-10"
87	48'-7"	30'-2 1/2"	57'-2 1/2"
88	49'-3"	-35'-6 1/2"	60'-8 1/2"
89	50'-3"	23'-2 1/2"	55'-4"
90	50'-5"	17'-6 1/2"	53'-4 1/2"
91	51'-0 1/2"	12'-11 1/2"	52'-8"
92	52'-2"	24'-2"	57'-6"
93	52'-3 1/2"	14'-3 1/2"	54'-2 1/2"
94	53'-1 1/2"	20'-5 1/2"	56'-11 1/2"
95	53'-10 1/2"	24'-1 1/2"	59'-0 1/2"
96	53'-11 1/2"	22'-5 1/2"	58'-5 1/2"
97	54'-5"	-24'-6"	59'-8"
98	54'-6"	15'-3"	56'-7"
99	55'-5 1/2"	16'-8"	57'-11"
100	57'-3 1/2"	-27'-4 1/2"	63'-6"
101	61'-10"	14'-0"	63'-5"
102	62'-5 1/2"	-16'-4"	64'-7"
103	63'-7"	8'-10 1/2"	64'-2 1/2"
104	65'-4 1/2"	-19'-2"	68'-1 1/2"
105	70'-6 1/2"	-8'-2"	71'-0"
106	73'-5"	-11'-0 1/2"	74'-3"

IF FOOTING CONTAINS A COMPONENT NUMBER, REFERENCE THE INSTALLATION MANUAL FOR COMPONENT FOOTING SPECS.

FOOTINGS TABLE


TYPE	DIAMETER/SIDE	DEPTH	QTY.
A	1'-6" [45.72cm]	2'-6" [76.20cm]	36
B	1'-2" [35.56cm]	2'-6" [76.20cm]	34
C	2'-0" [60.96cm]	4'-0" [121.92cm]	16
D	2'-0" [60.96cm]	2'-6" [76.20cm]	12

Top View drawings and measurements are for overall site and structure appearance purposes. Top view should not be conceived as a construction detail; therefore, all measurements and slope requirements should be field verified prior to construction.
IMPORTANT: Never install play equipment over hard, unresilient surfaces such as asphalt, concrete, or compacted earth. It is the owner's responsibility to ensure the "minimum area required" contains an appropriate amount of resilient material to cushion accidental falls.

PLAY EQUIPMENT FOOTING LAYOUT - SCALE AS NOTED ON THE PLAN - MUST BE 11"X17" PLAN SIZE

NORTH

NOTE:
SEE SHEET S1.1 STRUCTURAL ENGINEERING DETAIL FOR FOOTING SIZE AND DEPTH INFORMATION. REFER TO STRUCTURAL ENGINEERING SUPLEMENTAL CALCULATIONS FOR ADDITIONAL INFORMATION.

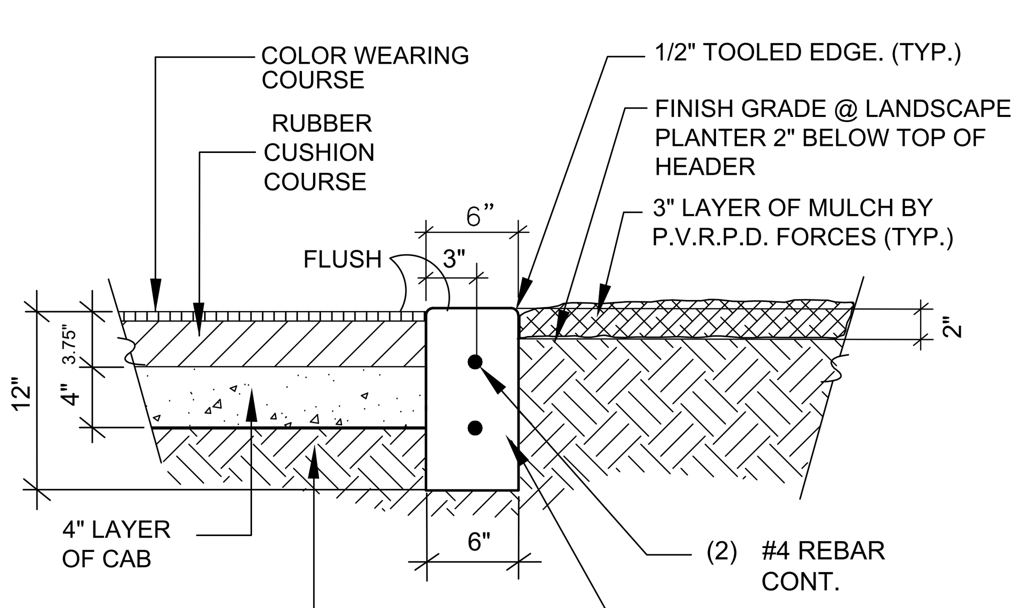

SCALE 1" = 1'-0"


1 RESILIENT SURFACE @ CONC HEADER

Bob Kildee Community Park
1605 E. Burnely St.
Camarillo, CA 93010

Play & Park Structures

This play equipment is recommended for children ages: 2-5 & 5-12 Minimum Area Required: Per Drawing	Scale: 1/16" = 1'-0" This drawing can be scaled only when in an 11" x 17" format	Drawn By: Cassie Pruitt Date: 8/3/26 Quote Number: 821-184862A	play&park structures A PLAYCORE Company 544 Chestnut Street Chattanooga, TN 37402 800-727-1907 / www.playandpark.com	User Capacity 190-200 Critical Fall Height 8'-0"	ISO 9001 CERTIFIED

SUPERmax PLAY SYSTEMS
FREENOTES HARMONY PARK

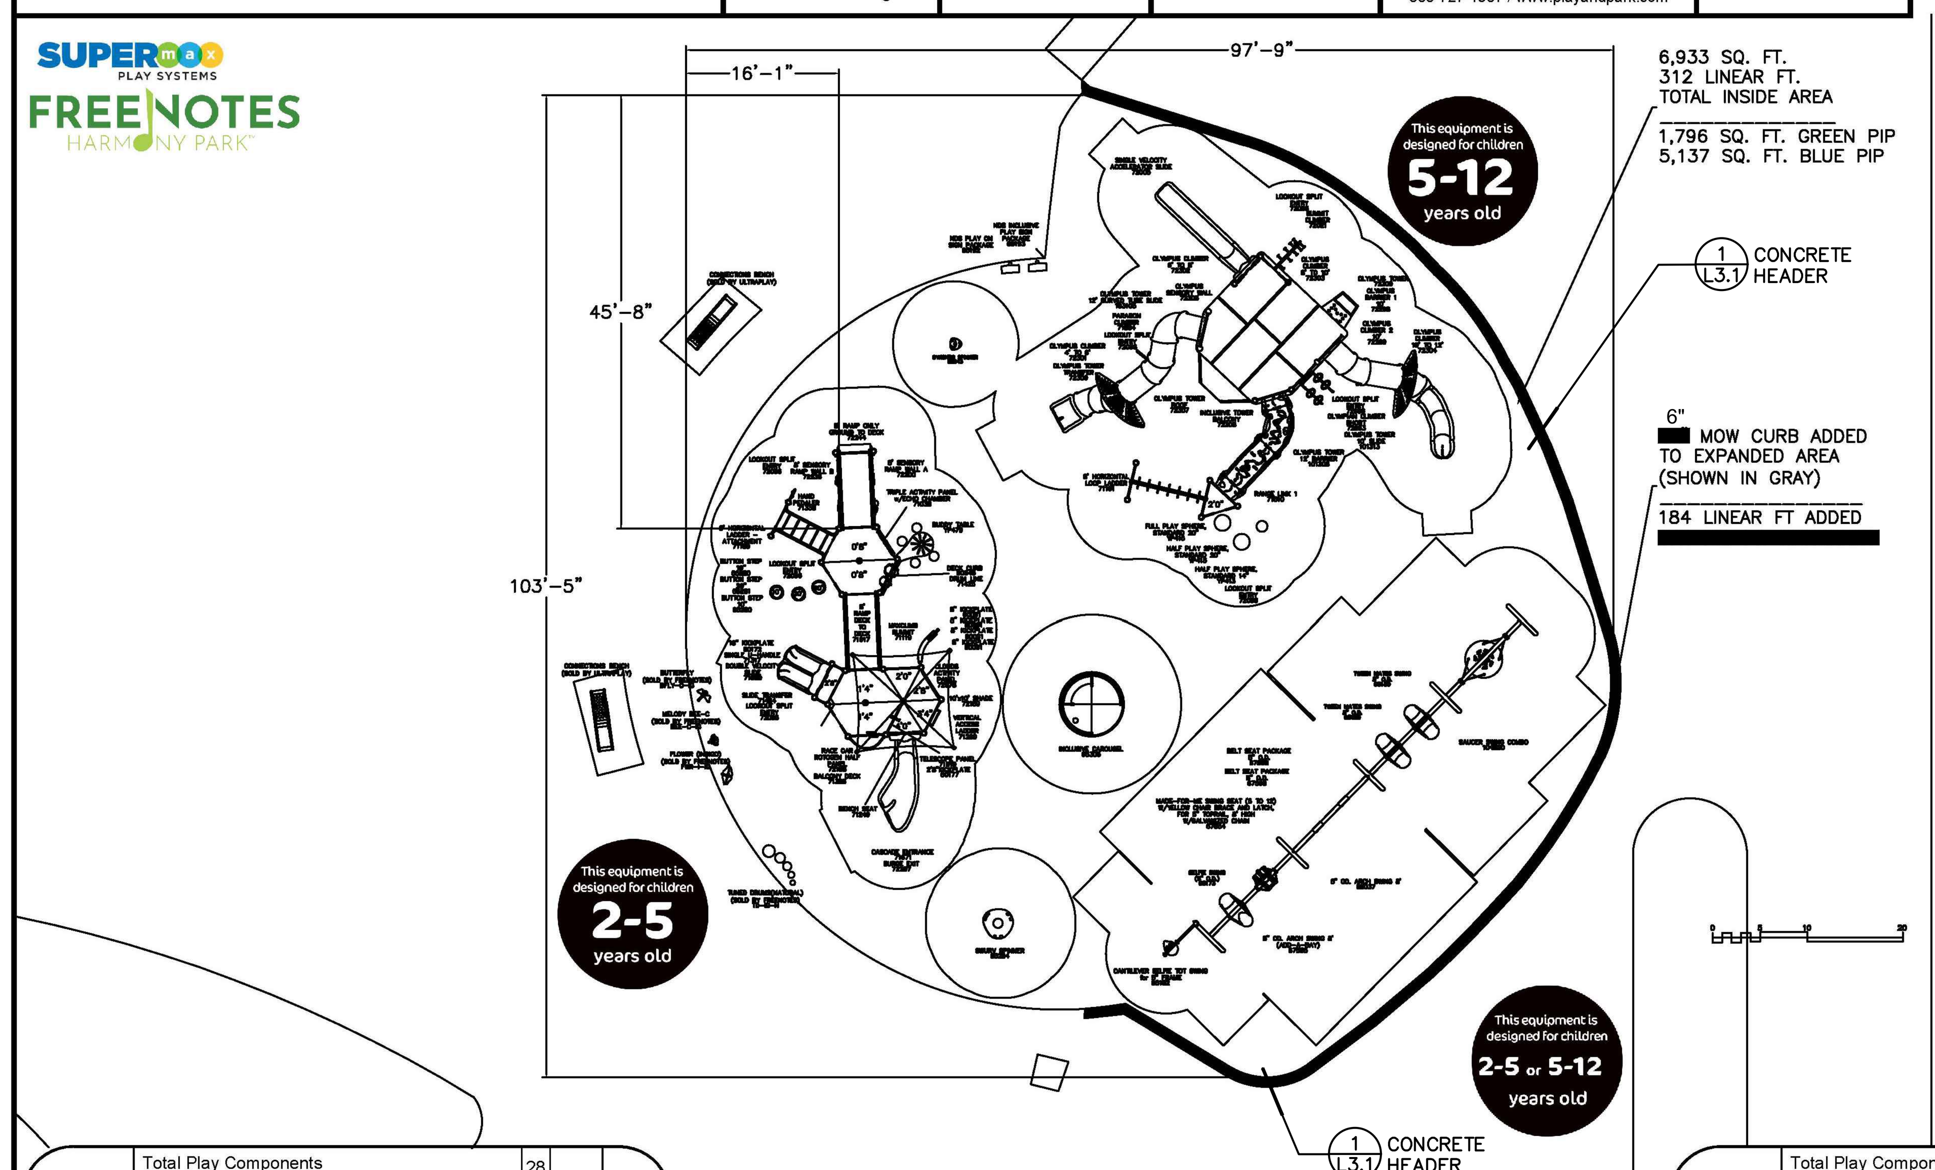

Total Play Components	28		
Elevated Play Components	11		
Elevated Play Components Accessible by Ramp	6	Req.	0
Elevated Components Accessible by Transfer	11	Req.	6
Accessible Ground Level Components Shown	17	Req.	4
Different Types of Ground Level Components	4	Req.	3

User Capacity
90-95
Critical Fall Height
8'-0"

Total Play Components	25		
Elevated Play Components	15		
Elevated Play Components Accessible by Ramp	0	Req.	0
Elevated Components Accessible by Transfer	15	Req.	8
Accessible Ground Level Components Shown	10	Req.	5
Different Types of Ground Level Components	3	Req.	3

User Capacity
100-110
Critical Fall Height
8'-0"

Top View drawings and measurements are for overall site and structure appearance purposes. Top view should not be conceived as a construction detail; therefore, all measurements and slope requirements should be field verified prior to construction.
IMPORTANT: Never install play equipment over hard, unresilient surfaces such as asphalt, concrete, or compacted earth. It is the owner's responsibility to ensure the "minimum area required" contains an appropriate amount of resilient material to cushion accidental falls.

PLAY EQUIPMENT LAYOUT TOP VIEW - SCALE AS NOTED ON THE PLAN - MUST BE 11"X17" PLAN SIZE

NORTH

UNDERGROUND SERVICE ALERT
CALL BEFORE YOU DIG
CALL : TOLL FREE 1-800-422-4133 OR 811
TWO WORKING DAYS BEFORE YOU DIG

THESE DRAWINGS, SPECIFICATIONS AND DESIGNS ARE INSTRUMENTS OF PROFESSIONAL SERVICES AND AS SUCH ARE THE PROPERTY OF JORDAN & BAIN LANDSCAPE ARCHITECTS, INC. REPRODUCTION OR OTHER USE NOT AUTHORIZED BY JORDAN & BAIN IS PROHIBITED WITHOUT WRITTEN APPROVAL.

JORDAN & BAIN
LANDSCAPE ARCHITECTS, INC.
459 NORTH VENTURA AVE., VENTURA CA 93001
(805) 642-3641 FAX (805) 653-7874
Jordan & Bain Landscape Architects, Inc. © 2018

REVISIONS

NO.	DATE	BY	DESCRIPTION

REGISTERED LANDSCAPE ARCHITECT JOHN JAMES BAIN III #3193 SIGNATURE 04-28 RENEWAL DATE 11-06-26 DATE STATE OF CALIFORNIA

CLIENT
PLEASANT VALLEY SCHOOL DISTRICT
600 Temple Avenue
Camarillo, CA. 93010

SHEET TITLE
Play Equipment Footing Layout &
Play Equipment Layout

PROJECT
Bob Kildee Community Park
Playground Replacement Project
1030 Temple Avenue
Camarillo, CA 93010

DRAWN: T.C. / J.B.
CHECKED: J.B.
PRINTED FOR:
CITY SUBMITTAL: 11-6-26
CITY SUBMITTAL:
CONSTRUCTION:

DRAWING
L3.1

SHEET 2 OF 5
PROJECT No. 26.23

FLAME RETARDANT

Fabric Registration

LICENSE NUMBER: F-037801

COMMERCIAL NINETYFIVE
340FR

Product Marketed by:

GALA Pacific Limited
145 Woodlands Drive, Braeside, Victoria 3195, Australia
145 Woodlands Drive, Braeside, Victoria 3195, Australia

Issue Date : 04/15/2026
Expiration Date : 06/30/2027

This product meets the minimum requirements of flame resistance established by the California State Fire Marshal for products identified in Section 13115, California Health and Safety Code. The scope of the approved use of this product is provided in the current edition of the CALIFORNIA APPROVED LIST OF FLAME RETARDANT CHEMICALS AND FABRICS, GENERAL AND LIMITED APPLICATIONS CONCERNS published by the California State Fire Marshal.

CWalker
Issued By Cortney Walker
Fire Engineering License Manager
Fire Engineering & Investigations Division

Reviewed and Approved By Jeff Schwartz
Acting Program Coordinator
Fire Engineering & Investigations Division

OFFICE OF THE STATE FIRE MARSHAL

Please visit uatcalfire.govmotus.org for more information on Licensing and Permitting with CAL FIRE

Page 1 of 1

FLAME RETARDANT

Fabric Registration

LICENSE NUMBER: F-094501

EXTRA BLOCK SHADECLOTH

Product Marketed by:

ALNET PTY (LTD)
12-20 MOORSOM AVENUE EPPING 327462 7460
INDUSTRY II
CAPE TOWN, SOUTH AFRICA, , 32746
021 530 2400

Issue Date : 05/18/2026
Expiration Date : 06/30/2027

This product meets the minimum requirements of flame resistance established by the California State Fire Marshal for products identified in Section 13115, California Health and Safety Code. The scope of the approved use of this product is provided in the current edition of the CALIFORNIA APPROVED LIST OF FLAME RETARDANT CHEMICALS AND FABRICS, GENERAL AND LIMITED APPLICATIONS CONCERNS published by the California State Fire Marshal.

CWalker
Issued By Cortney Walker
Fire Engineering License Manager
Fire Engineering & Investigations Division

Reviewed and Approved By Jeff Schwartz
Acting Program Coordinator
Fire Engineering & Investigations Division

OFFICE OF THE STATE FIRE MARSHAL

Please visit uatcalfire.govmotus.org for more information on Licensing and Permitting with CAL FIRE

Page 1 of 1

Bob Kildee Community Park
1605 E. Burnely St.
Camarillo, CA 93010

Play & Park Structures

This play equipment is recommended for children ages: 2-5 & 5-12
Minimum Area Required: Per Drawing

Scale: 1/16" = 1'-0"
This drawing can be scaled only when in an 11" x 17" format


Drawn By: Cassie Pruitt
Date: 8/3/26
Quote Number: 821-184862A

play&park structures
a PLAYCORE Company
544 Chestnut Street
Chattanooga, TN 37402
800-727-1907 / www.playandpark.com

User Capacity
190-200
Critical Fall Height
8'-0"

ISO 9001 CERTIFIED

SUPERMAX PLAY SYSTEMS
FREE NOTES

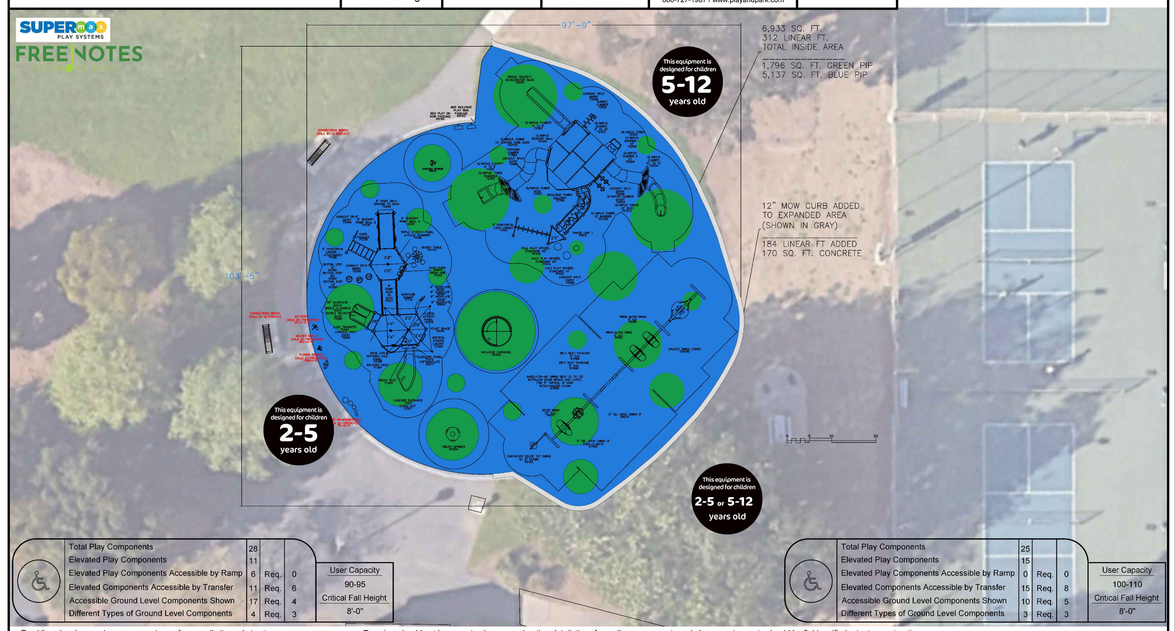

Total Play Components	28			
Elevated Play Components	11			
Elevated Play Components Accessible by Ramp	6	Req.	0	
Elevated Components Accessible by Transfer	11	Req.	6	
Accessible Ground Level Components Shown	17	Req.	4	
Different Types of Ground Level Components	4	Req.	3	

User Capacity: 90-95
Critical Fall Height: 8'-0"

Total Play Components	25			
Elevated Play Components	15			
Elevated Play Components Accessible by Ramp	0	Req.	0	
Elevated Components Accessible by Transfer	15	Req.	8	
Accessible Ground Level Components Shown	10	Req.	5	
Different Types of Ground Level Components	3	Req.	3	

User Capacity: 100-110
Critical Fall Height: 8'-0"

Top View drawings and measurements are for overall site and structure appearance purposes. Top view should not be conceived as a construction detail; therefore, all measurements and slope requirements should be field verified prior to construction.
IMPORTANT: Never install play equipment over hard, unresilient surfaces such as asphalt, concrete, or compacted earth. It is the owner's responsibility to ensure the "minimum area required" contains an appropriate amount of resilient material to cushion accidental falls.

PLAY EQUIPMENT LAYOUT WITH RESILIENT SURFACE
SCALE NOTED ON PLAN - SHEET SIZE MUST BE 11"X17"

NORTH

UNDERGROUND SERVICE ALERT
CALL BEFORE YOU DIG
CALL : TOLL FREE
1-800-422-4133
OR
811
TWO WORKING DAYS BEFORE YOU DIG

THESE DRAWINGS, SPECIFICATIONS AND DESIGNS ARE INSTRUMENTS OF PROFESSIONAL SERVICES AND AS SUCH ARE THE PROPERTY OF JORDAN & BAIN LANDSCAPE ARCHITECTS, INC. REPRODUCTION OR OTHER USE NOT AUTHORIZED BY JORDAN & BAIN IS PROHIBITED WITHOUT WRITTEN APPROVAL.

JORDAN & BAIN
LANDSCAPE ARCHITECTS, INC.
459 NORTH VENTURA AVE., VENTURA CA 93001
(805) 642-3641 FAX (805) 653-7874

Jordan & Bain Landscape Architects, Inc. © 2018

REVISIONS

NO.	DATE	BY	DESCRIPTION

REGISTERED LANDSCAPE ARCHITECT
JAMES BAIN III 4193
04-28 RENEWAL DATE
11-06-26 DATE
STATE OF CALIFORNIA

CLIENT
PLEASANT VALLEY
SCHOOL DISTRICT
600 Temple Avenue
Camarillo, CA. 93010


SHEET TITLE
Play Equipment w/ Resilient Surface
Flame Retardant Information

PROJECT
Bob Kildee Community Park
Playground Replacement Project
1030 Temple Avenue
Camarillo, CA 93010

DRAWN:	T.C. / J.B.
CHECKED:	J.B.
PRINTED FOR:	
CITY SUBMITTAL:	11-6-26
CITY SUBMITTAL:	
CONSTRUCTION:	

DRAWING
L3.2

SHEET 3 OF 5
PROJECT No. 26.23

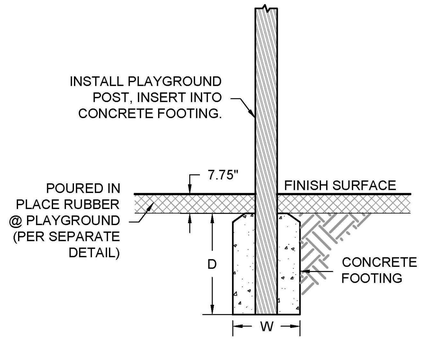

FOOTINGS TABLE		
TYPE	DIAMETER/SIDE, W	DEPTH, D
A	1'-6"	3'-6"
B	1'-2"	2'-6"
C	2'-0"	4'-6"
D	2'-0"	2'-6"

ORIGINS ENGINEERING CO

REGISTERED PROFESSIONAL ENGINEER — REGINA B. ARTIOLA — R.C.E. 88195 EXP. 03/31/28 — CIVIL — STATE OF CALIFORNIA

BOB KILDEE PARK PLAYGROUND FOOTING DETAIL

SHEET 1 OF 1

EH-1

THESE DRAWINGS, SPECIFICATIONS AND DESIGNS ARE INSTRUMENTS OF PROFESSIONAL SERVICES AND AS SUCH ARE THE PROPERTY OF JORDAN & BAIN LANDSCAPE ARCHITECTS, INC. REPRODUCTION OR OTHER USE NOT AUTHORIZED BY JORDAN & BAIN IS PROHIBITED WITHOUT WRITTEN APPROVAL.

JORDAN & BAIN
LANDSCAPE ARCHITECTS, INC.
459 NORTH VENTURA AVE., VENTURA CA 93001
(805) 642-3641 FAX (805) 653-7874

Jordan & Bain Landscape Architects, Inc. © 2018

REVISIONS

NO.	DATE	BY	DESCRIPTION

REGISTERED LANDSCAPE ARCHITECT — JAMES BAIN III — 3153 — SIGNATURE — 04-28 RENEWAL DATE — 11-06-26 DATE — STATE OF CALIFORNIA

CLIENT
PLEASANT VALLEY
SCHOOL DISTRICT
600 Temple Avenue
Camarillo, CA. 93010

SHEET TITLE
Structural Engineer Details

PROJECT
Bob Kildee Community Park
Playground Replacement Project
1030 Temple Avenue
Camarillo, CA 93010

DRAWN: T.C. / J.B.
CHECKED: J.B.

PRINTED FOR:
CITY SUBMITTAL: 11-6-26
CITY SUBMITTAL:
CONSTRUCTION:

DRAWING
S1.1

SHEET 5 OF 5
PROJECT No. 26.23

UNDERGROUND SERVICE ALERT
CALL BEFORE YOU DIG
CALL : TOLL FREE
1-800-422-4133
OR
811
TWO WORKING DAYS BEFORE YOU DIG